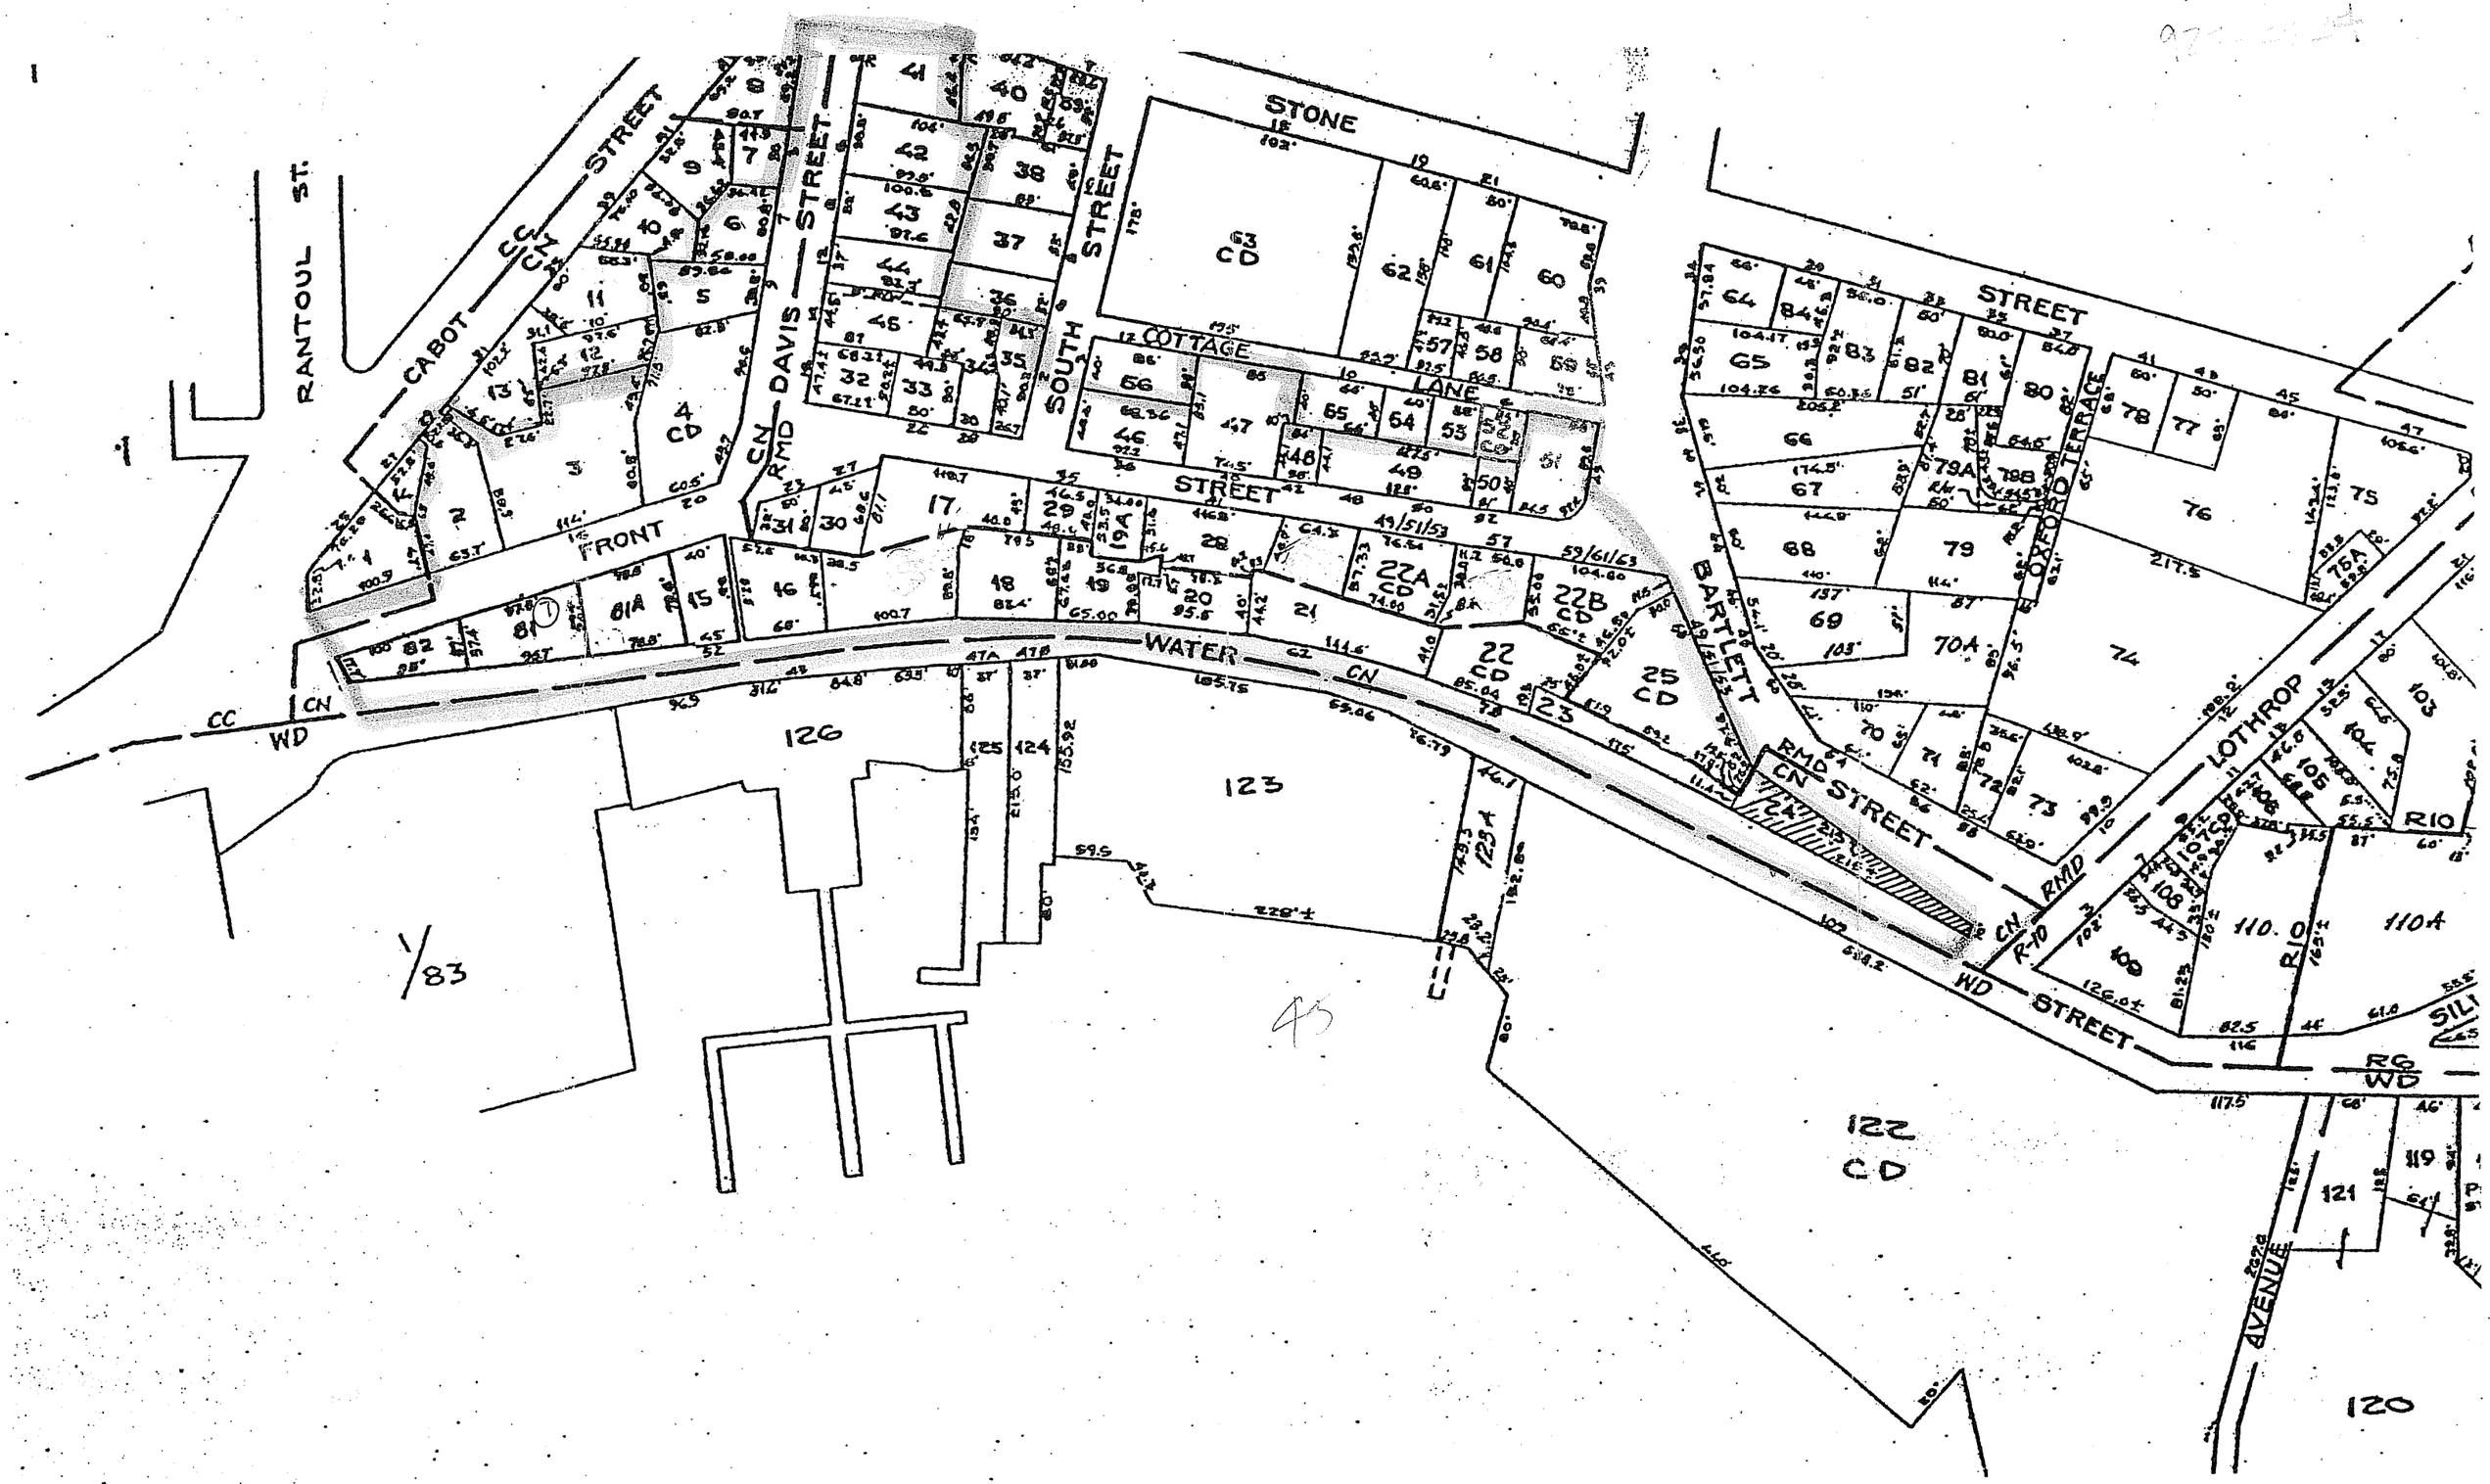

RANTOUL ST.
CABOT STREET
DAVIS STREET
SOUTH STREET
STONE
COTTAGE LANE
FRONT STREET
WATER STREET
BARTLETT STREET
OXFORD TERRACE
LOTHROP
AVENUE
CC
CN
WD
RMD
R10
R6
1/83
126
123
122
CD
120